

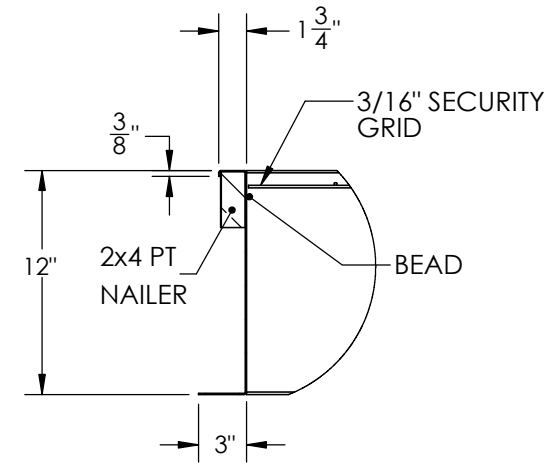


QTY:

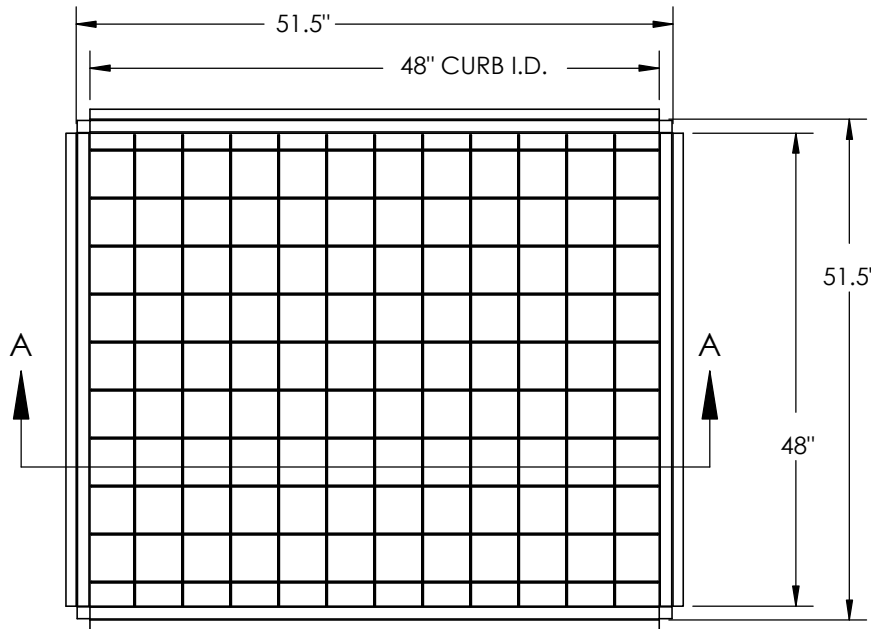

DETAIL B
SCALE 1 : 12

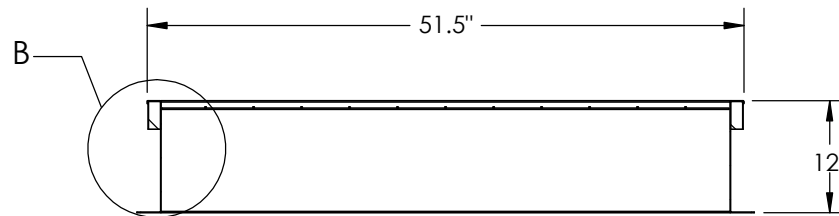

SECTION A-A


FEATURES:

- 14 GA GALVANIZED STEEL CONSTRUCTION
- FULL HEIGHT MITERED AND WELDED CORNERS
- FACTORY INSTALLED 3/16" SECURITY GRID @ 4" x 4" OC
- 2x4 NAILER
- PRE-PRIMED WHITE INTERIOR



Please review and then sign and date this page indicating your approval that the details are accurate and you would like to proceed with this order. Once received, the product(s) will be scheduled for production. All orders are non-cancelable, non-refundable and non-returnable.

Approved By: _____ Date: _____

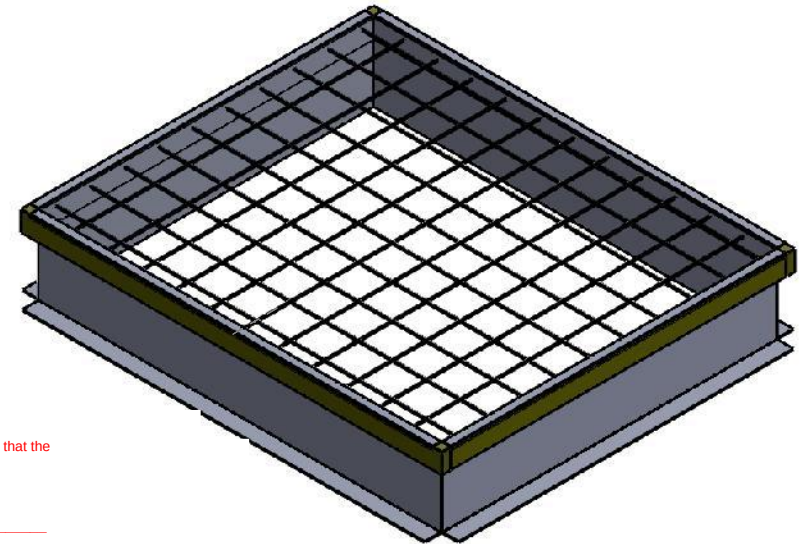

Logistics Lighting

DRAWN BY: GTEW

DWG DATE: 9/15/2014

SHEET: 1 of 1