

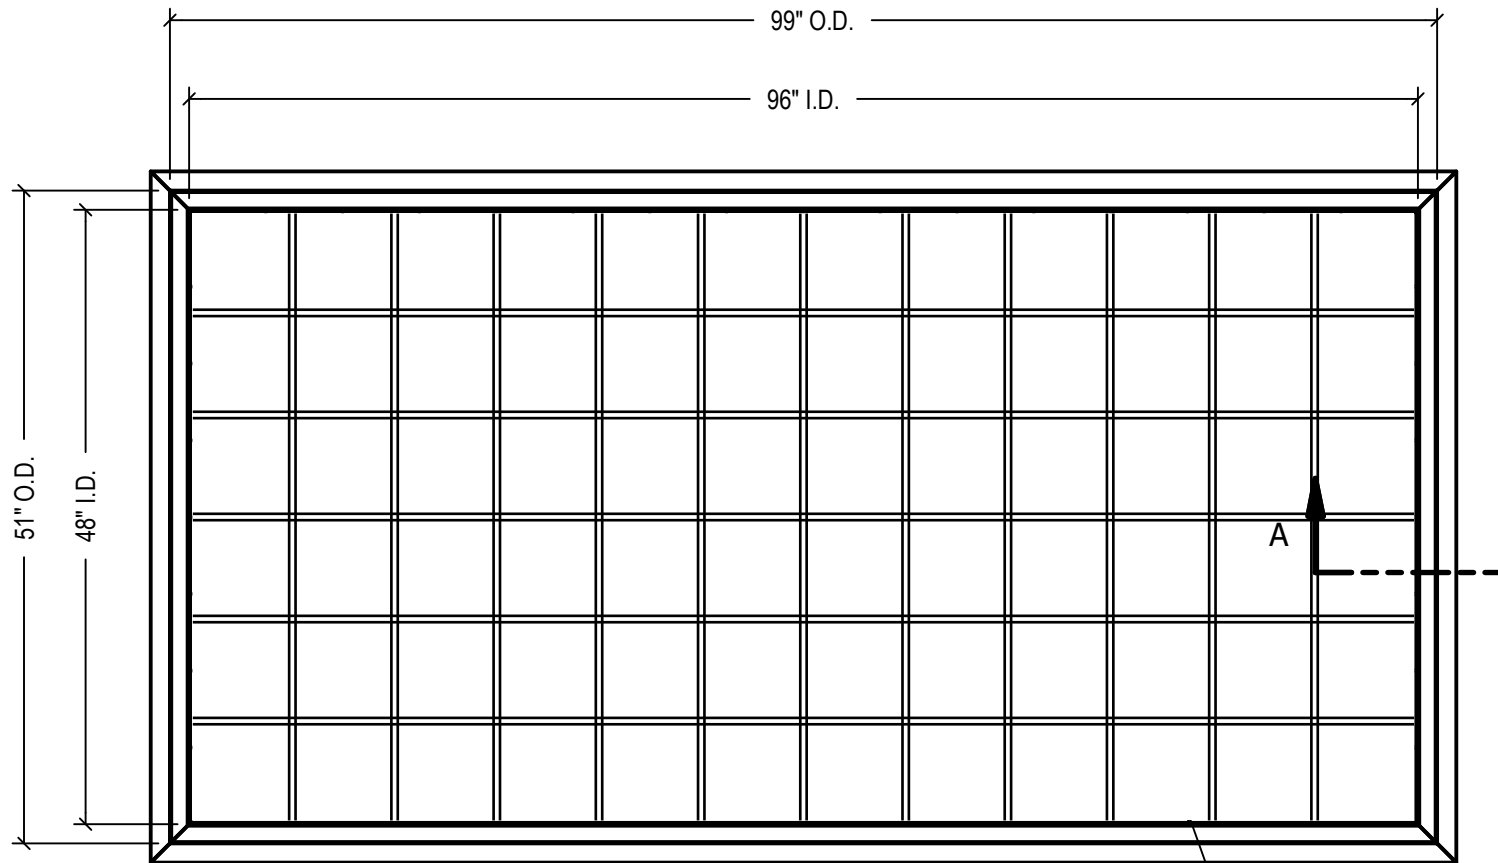


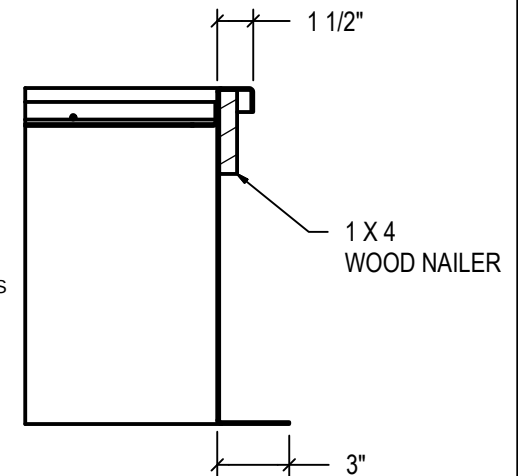

INTERIOR LINERS
PAINTED WITH WHITE DRYFALL PAINT

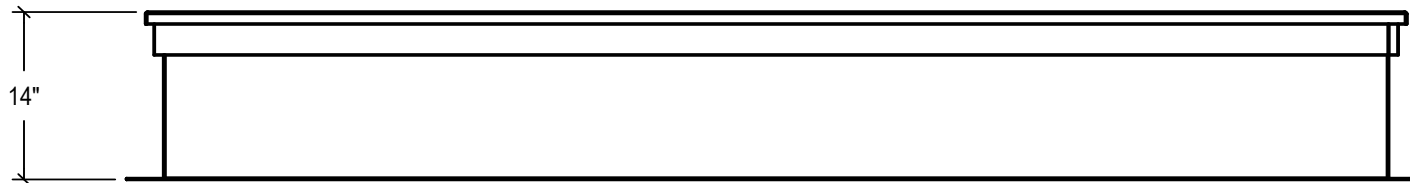

SECTION A-A

Please review and then sign and date this page indicating your approval that the details are accurate and you would like to proceed with this order. Once received, the product(s) will be scheduled for production. All orders are non-cancelable, non-refundable and non-returnable.

Approved By: _____ Date: _____

LOGISTICS LIGHTING
WE ARE SKYLIGHT EXPERTS

ESTIMATED WEIGHT: _____

FILE NAME: CCA6 FLAT DRAWING.dwg

VAULT: Yes

QTY:	MATERIAL: 18 Ga. Galvanized		
TAG: CPC-4 4896 14H 18GA 8X8 GUARD	INSULATION: N/A		
CURBS 	SALES CONTACT: N/A		APPROVED BY: N/A
	DRAWN BY: R. JOHNSON		DRAWING DATE: 7/2/2026
	REV: 0		REV. DATE:
	JOB NUMBER:		PAGE NUMBER: 1