




PROJECT REF: _____
 CONTRACTOR: _____
 APPROVED BY: _____
 SIGN HERE: _____

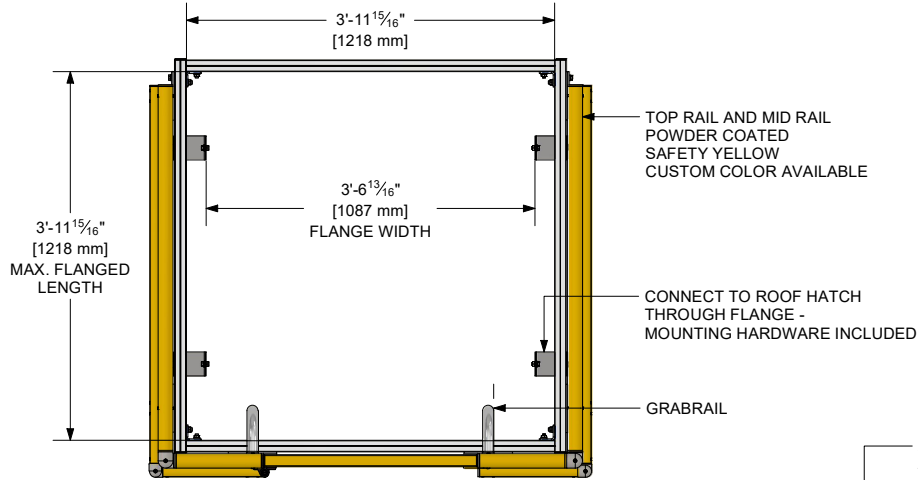


TOP VIEW

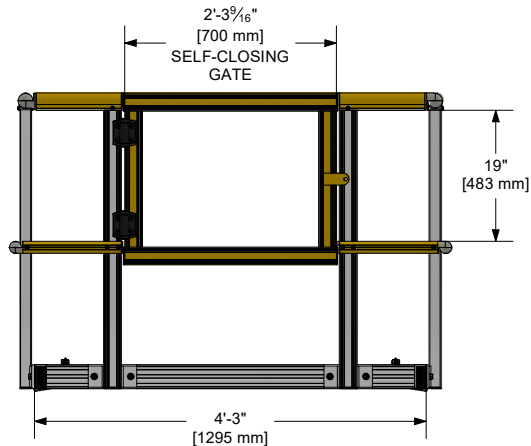


FRONT VIEW

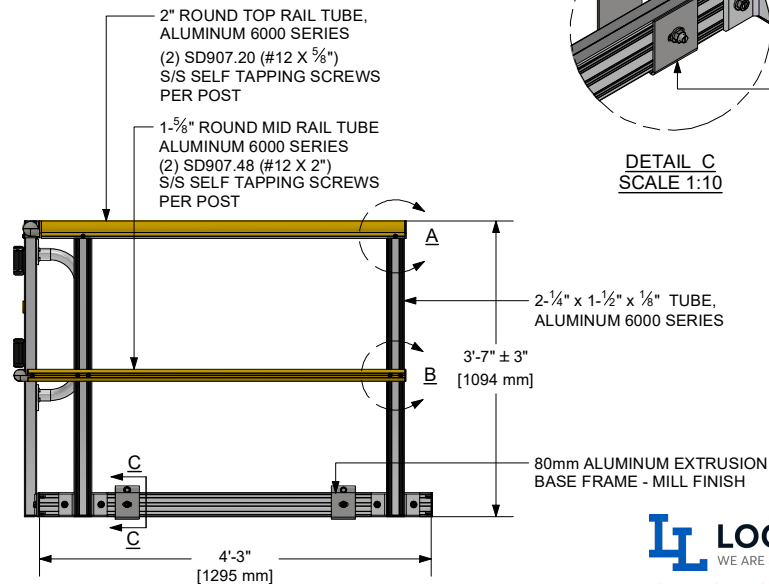


SIDE VIEW

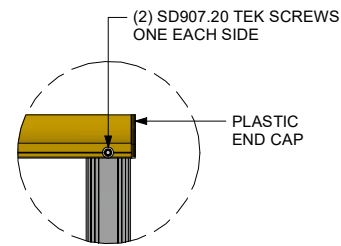


DETAIL A

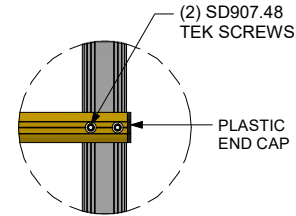

DETAIL B

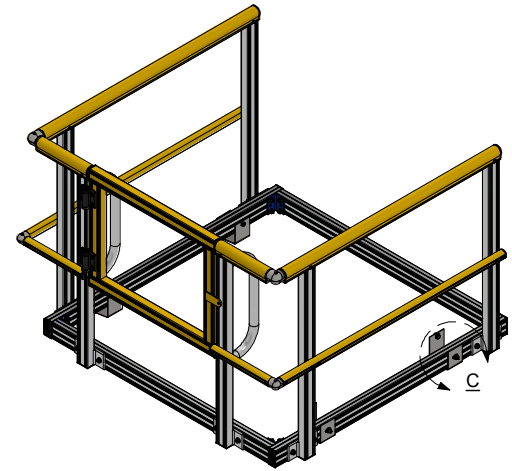

ISOMETRIC VIEW

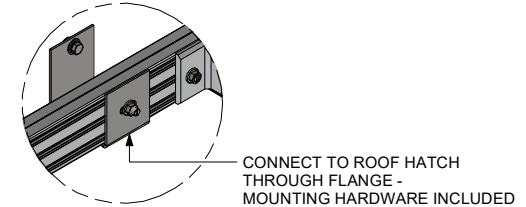

DETAIL C
 SCALE 1:10

NOTES:

1. ALL HARDWARE IS TO BE STAINLESS STEEL
2. INSTALLATION SHALL COMPLY WITH MANUFACTURER INSTRUCTIONS & OSHA REGULATIONS
3. ALL CORNERS ARE TO BE JOINED BY ADJUSTABLE TOP RAIL AND MID RAIL ELBOWS.
4. ALL EXPOSED TOP RAIL AND MID RAIL ENDS TO BE TERMINATED WITH END CAPS OR CLOSURE BENDS.

Kattsafe

DESCRIPTION
 36 x 36 ROOF HATCH GUARDRAIL

PRODUCT CODE
 KG3636

1:30

PAGE 1 OF 1

DRN: LFP DATE: 04/24/2024 SIZE: A

MATERIAL
 ALUMINUM

FINISH
 MILL FINISH

DWG No. KG3636.TD REV.

REV	DATE	BY	COMMENTS
8			
7			
6			

LOGISTICS LIGHTING
 WE ARE SKYLIGHT EXPERTS

Please review and then sign and date this page indicating your approval that the details are accurate and you would like to proceed with this order. Once received, the product(s) will be scheduled for production. All orders are non-cancelable, non-refundable and non-returnable.

Approved By: _____ Date: _____