


ALUMINUM CURB MOUNTED
SMOKE VENT

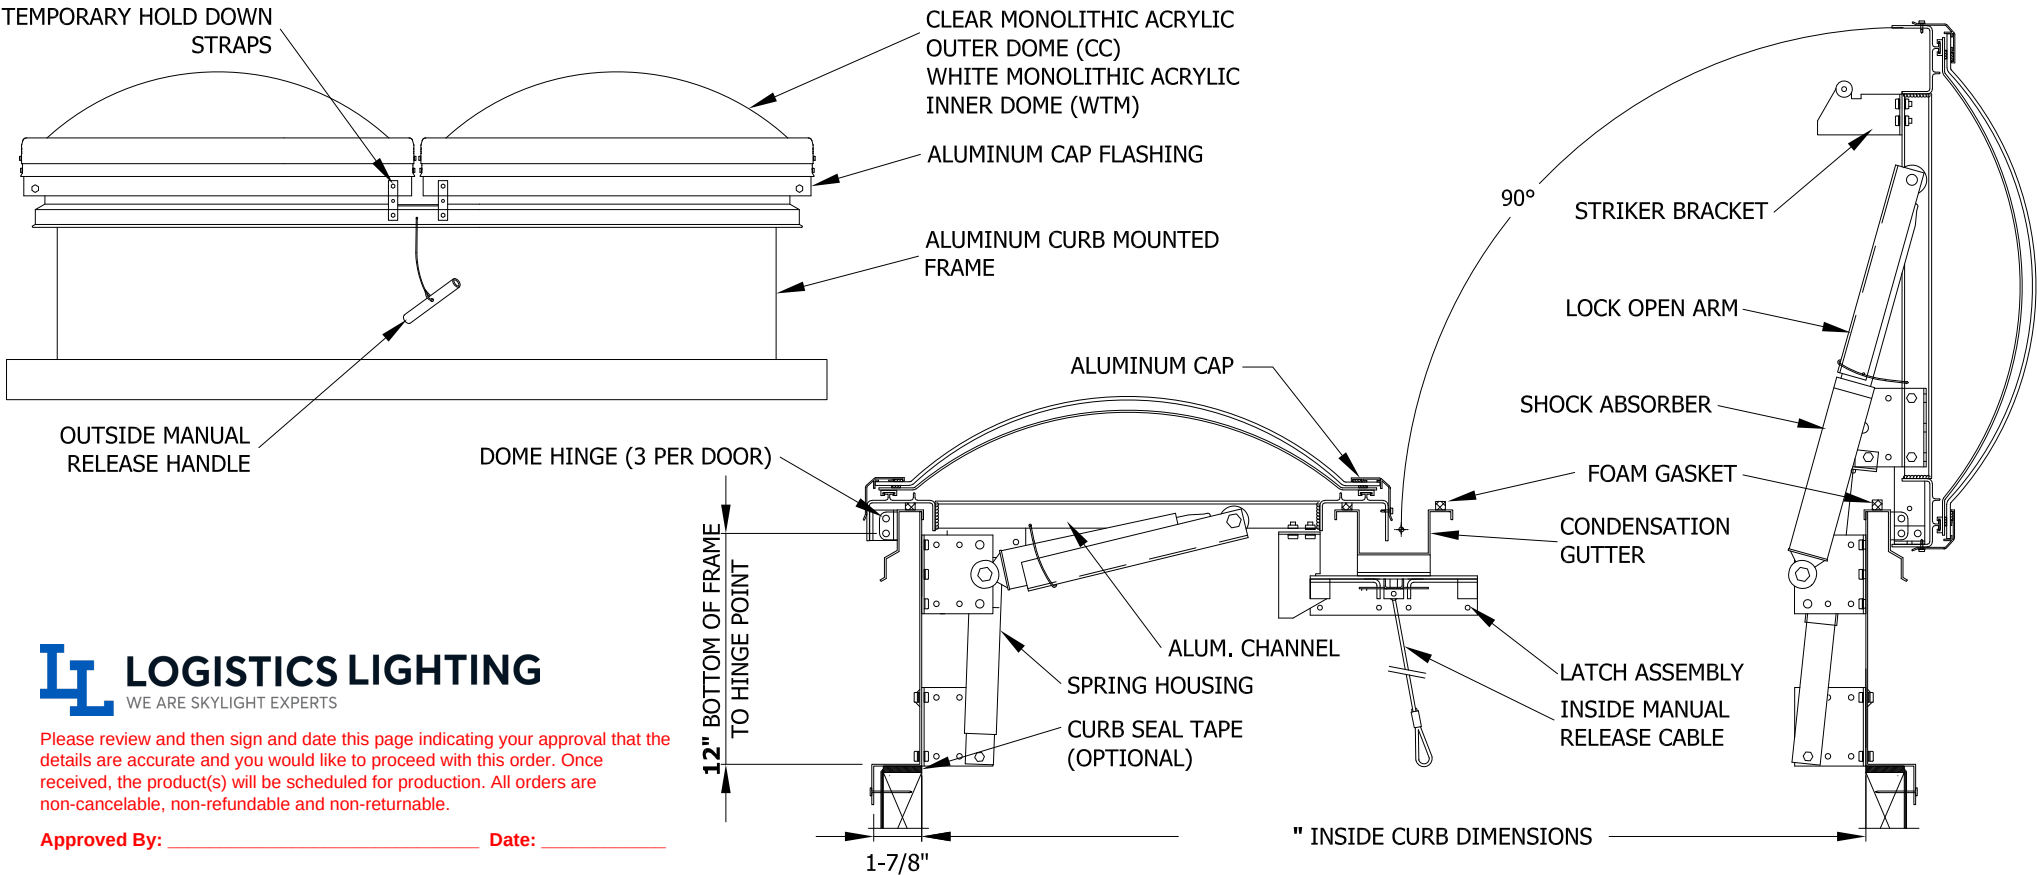

Please review and then sign and date this page indicating your approval that the details are accurate and you would like to proceed with this order. Once received, the product(s) will be scheduled for production. All orders are non-cancelable, non-refundable and non-returnable.

Approved By: _____ Date: _____

MODEL:SVAA-CMT-2-CC/WTM-MF (NOT TO SCALE)		MODEL NUMBER	INSIDE CURB DIMENSIONS	QTY	NOTE: 1. CORROSION RESISTANT CONSTRUCTION IS USED THROUGHOUT THE UNIT. 2. FRAME MATERIAL IS .090" THK. ALUMINUM 3. GASKETED DOORS ARE FORMED ACRYLIC DOMES 4. DOORS WILL OPEN AGAINST 10 LB. PER SQ.FT. SNOW OR WIND LOAD. 5. FUSIBLE LINK AVAILABLE IN FOLLOWING: 165°, 212°, 286°, 360°. UNLESS OTHERWISE REQUESTED, 165° WILL BE SUPPLIED. 6. DOORS WILL RESIST AN UPLIFT PRESSURE OF 30 LBS. PER SQ.FT., 40 PSF DOWN LOAD. 7. ANCHOR FASTENERS ARE BY THE INSTALLING CONTRACTOR. 8. UNITS EQUIPPED w/BOTH OUTSIDE & INSIDE MANUAL RELEASES. 9. CURB MOUNTED - INSULATED FRAME (OPTIONAL)	 FUSIBLE LINK TEMPERATURES: ☐ 165° ☐ 212° ☐ 286° ☒ 360° ☐ 520°
FRAME FINISH		4848-SVAA-CM	48" x 48"			
☐ BRONZE ANODIZED (BA) ☐ CLEAR ANODIZED (CA)		6060-SVAA-CM	60" x 60"			
☒ MILL FINISH (MF) ☐ WHITE PAINT (WP)		RECTANGLE				
☐ OTHER:		4872-SVAA-CM	48" x 72"			
		4896-SVAA-CM	48" x 96"			
		6072-SVAA-CM	60" x 72"			
		6096-SVAA-CM	60" x 96"			
		CALL FOR ADDITIONAL SIZES				
		CUSTOMER:			PREPARED BY:	JOB No.:
		PROJECT:			SUBMITTAL DATE:	SHEET NO.: