



THIS DRAWING IS THE PROPERTY OF THE BILCO COMPANY AND INCORPORATES INFORMATION WHICH IS PROPRIETARY. PUBLICATION AND/OR PUBLIC DISTRIBUTION IN WHOLE OR IN PART IS EXPRESSLY PROHIBITED WITHOUT THE PRIOR WRITTEN CONSENT OF THE BILCO COMPANY. THE INFORMATION CONTAINED HEREIN REMAINS THE PROPERTY OF THE BILCO COMPANY. ALL RIGHTS RESERVED.

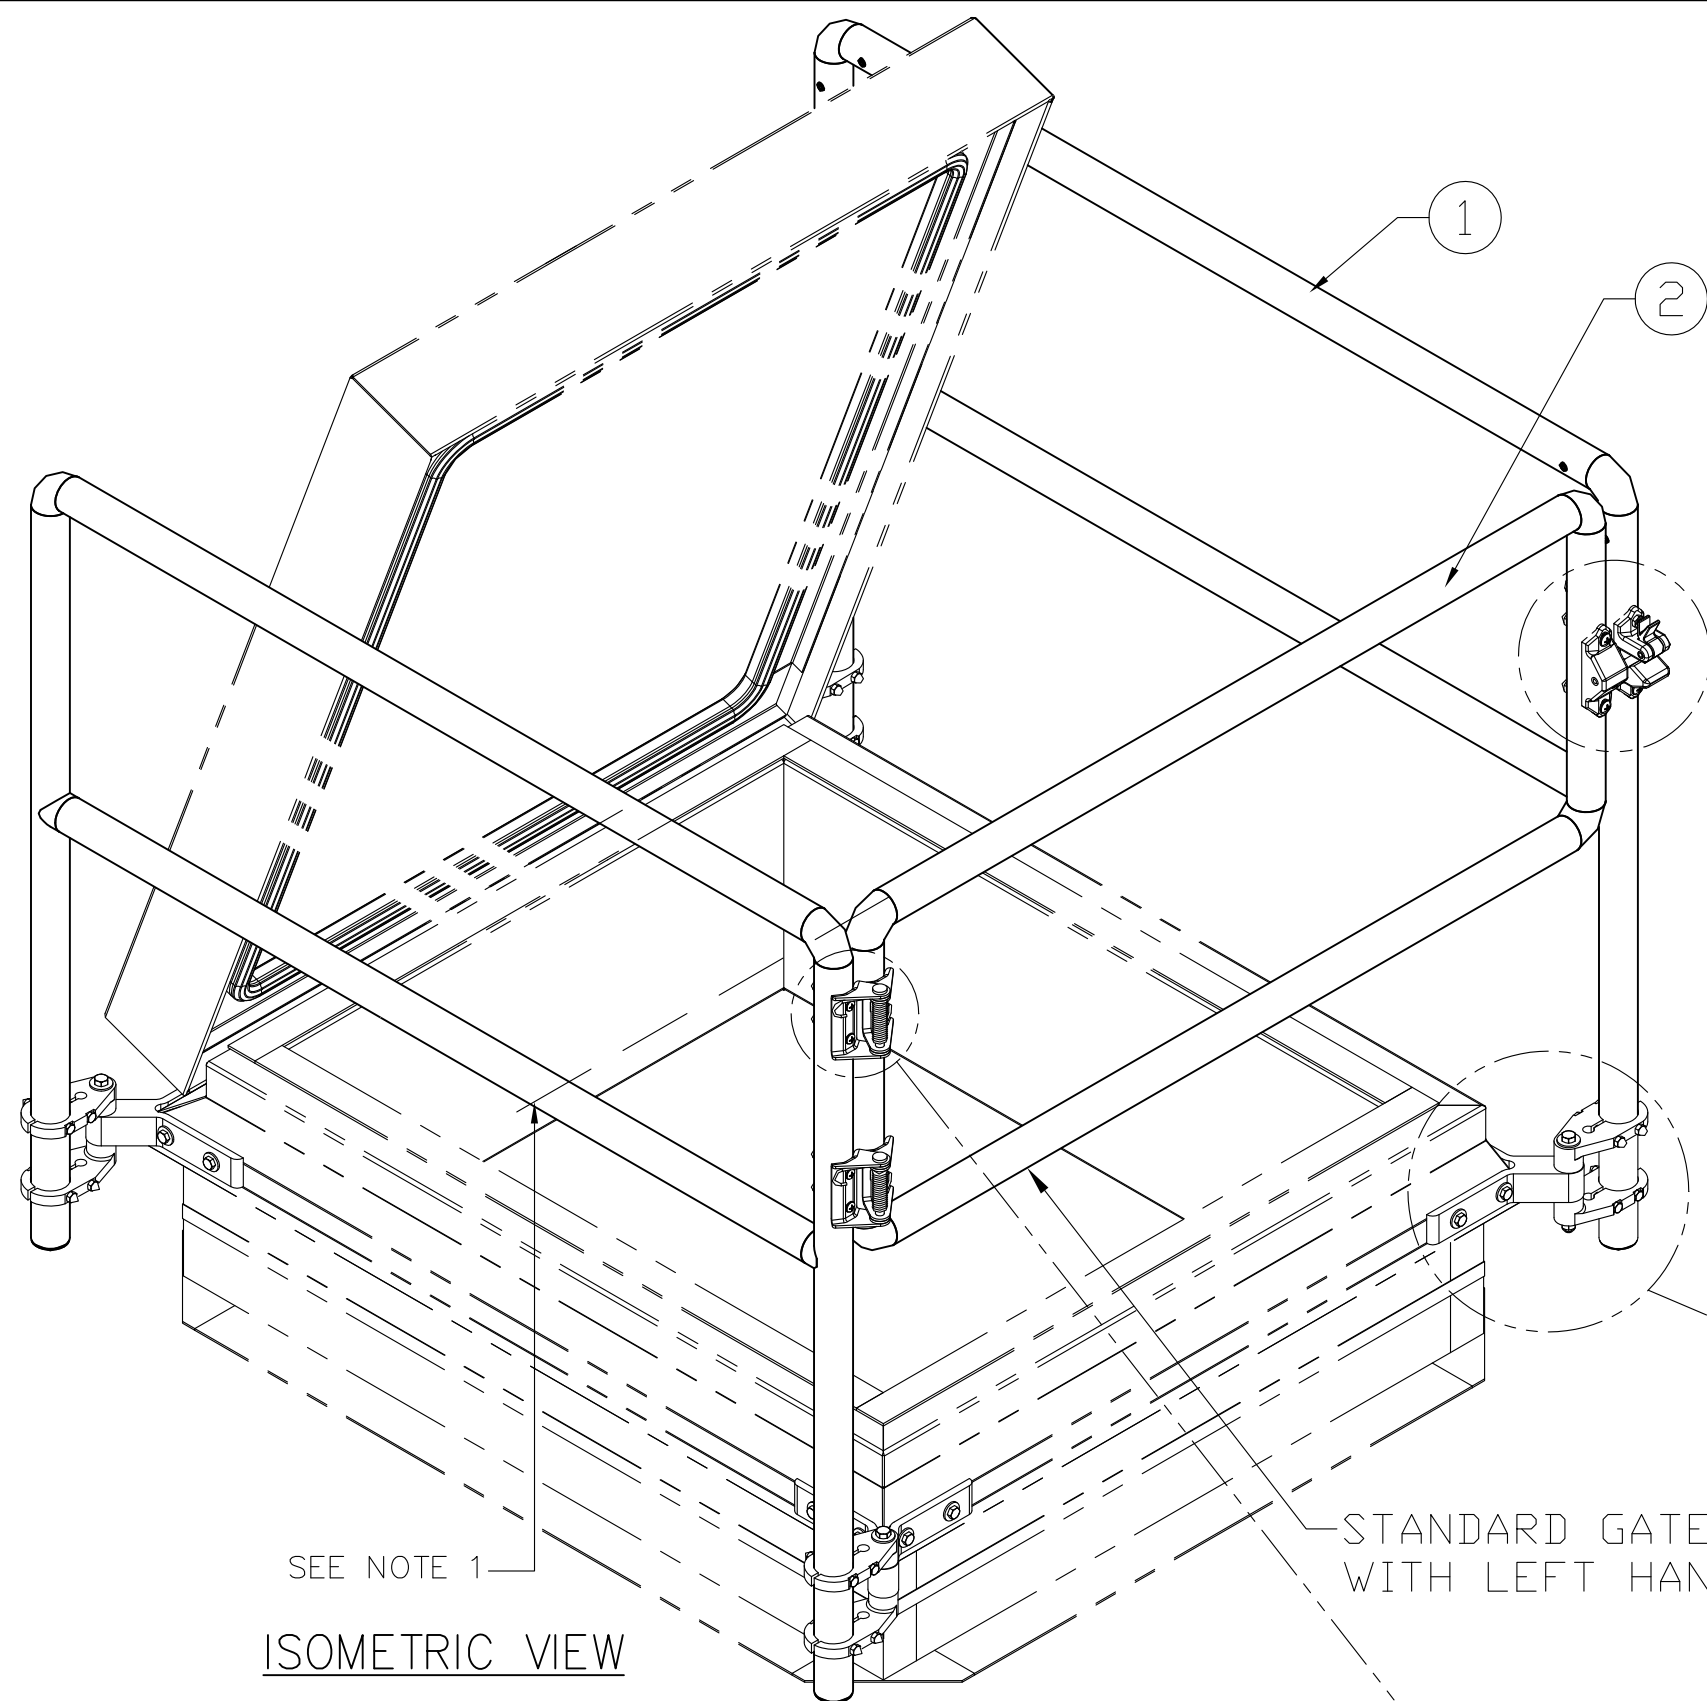

SEE NOTE 1

ISOMETRIC VIEW

STANDARD GATE LOCATION
WITH LEFT HAND SWING

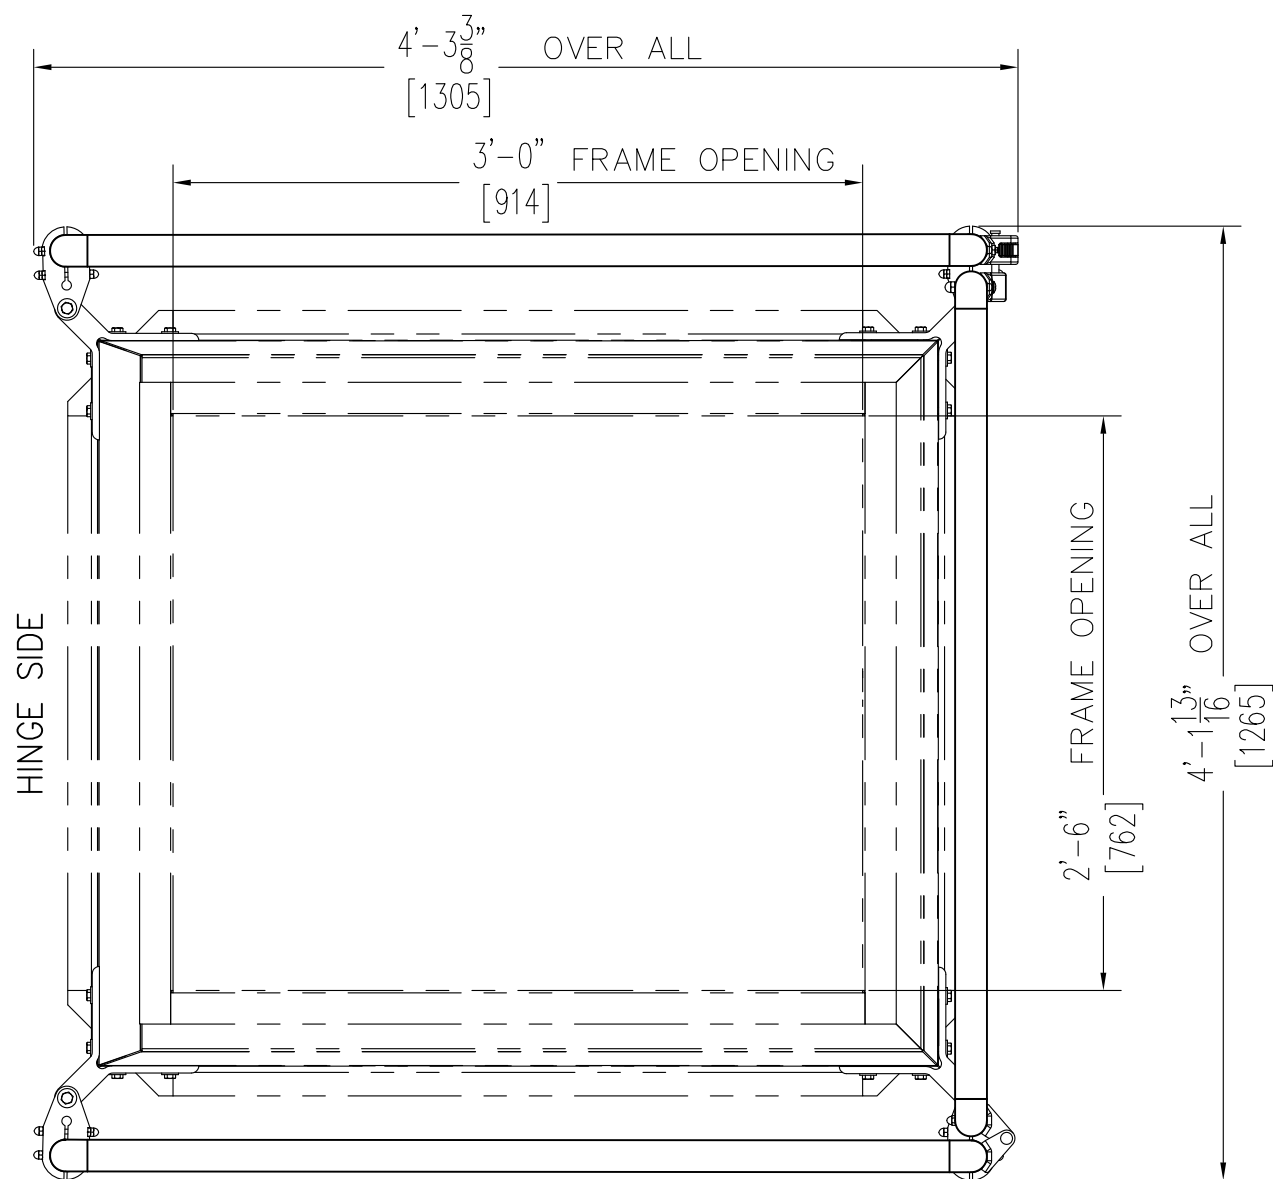

PLAN VIEW
SHOWN WITHOUT COVER

NOTE:

THIS DRAWING REPRESENTS THE BIL-GUARD®2.0 HATCH RAIL SYSTEM, THE DOOR IS SHOWN FOR REFERENCE ONLY AND MAY NOT REFLECT ALL OPTIONS

Please review and then sign and date this page indicating your approval that the details are accurate and you would like to proceed with this order. Once received, the product(s) will be scheduled for production. All orders are non-cancelable, non-refundable and non-returnable

APPROVED BY: _____

DATE: _____

LOGISTICS LIGHTING
WE ARE SKYLIGHT EXPERTS

SPECIFICATIONS

1. 1 1/4" SCHEDULE 40 PIPE IN 6061 T6 ALUMINUM ALLOY RAILS
2. SELF CLOSING GATE
3. ALUMINUM POST SUPPORTS
4. CORNER BRACKETS
5. STAINLESS STEEL SPRING HINGES
6. CAST ALUMINUM GATE LATCH W/ STAINLESS STEEL PIN

NOTES:

1. TOP OF RAIL TO BE SET 42" ABOVE THE ROOF SURFACE OR DECK
2. LEFT HAND GATE SHOWN
3. ALL FASTENERS ARE STAINLESS STEEL
4. ALL PARTS AND FASTENERS ARE INCLUDED IN PACKAGE. CAPFLASHING MUST BE STRUCTURALLY SOUND TO SUPPORT ASSEMBLY
5. POWDER COAT FINISH IN RAL 1018, SAFETY YELLOW

ROOF SCUTTLE NOT INCLUDED

CUSTOMER: LOGISTICS LIGHTING, LLC
109 EAST 17TH STREET
CHEYENNE, WY 82001

P.O. N°:

JOB:

SALES REP:

Manufacturers of Doors for Special Services
Bilco®

BIL-GUARD®2.0 – HATCH RAIL SYSTEM FOR
SINGLE LEAF THERMALLY BROKEN ROOF SCUTTLE
WITH 3" STANDARD CAP FLASHING

QTY	TYPE	SIZE	
		WIDTH	LENGTH
☐	RL2-STB	SIZE 3'-0" x 2'-6"	[914mm x 762mm] HINGE SIDE