

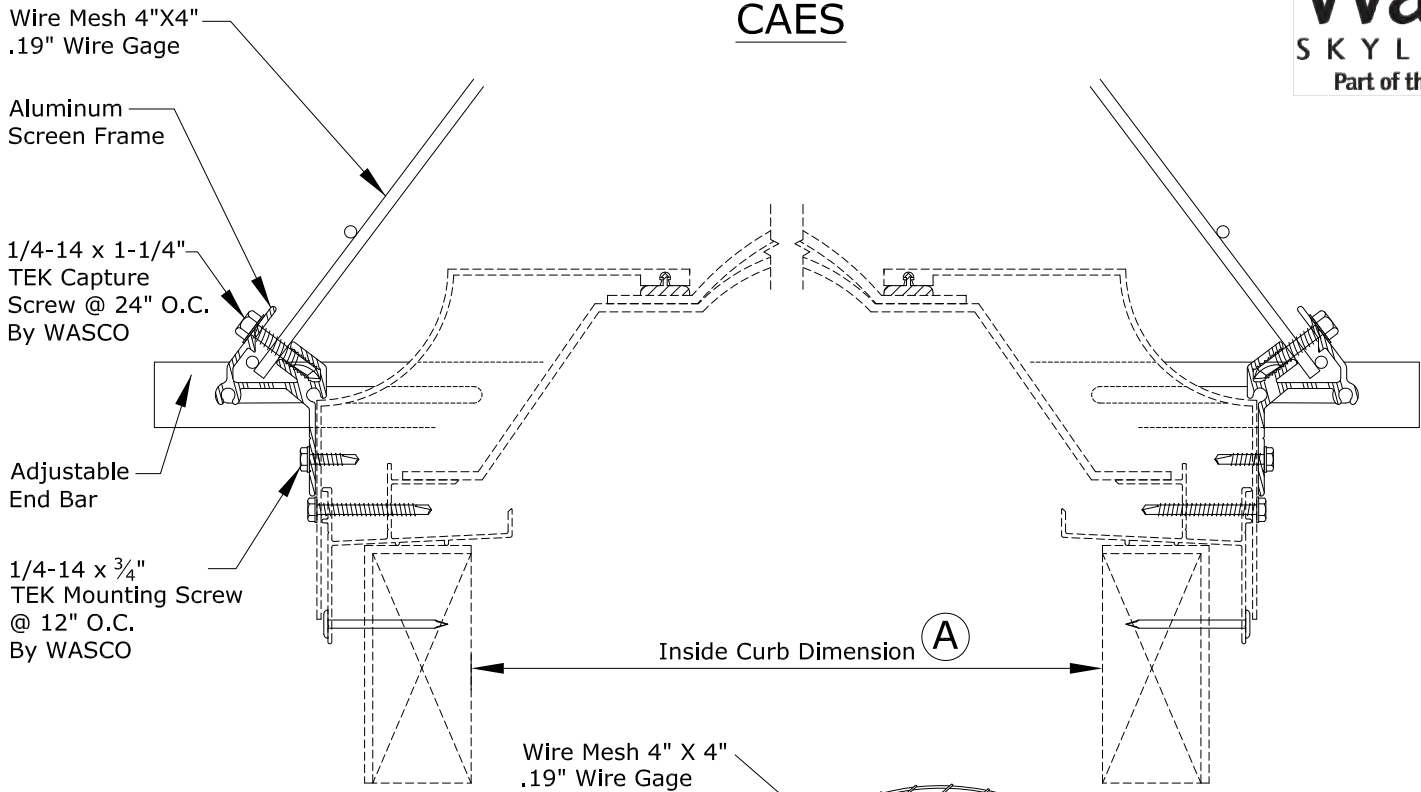


EXTERIOR SAFETY SCREEN FOR SMOKE VENT CAES

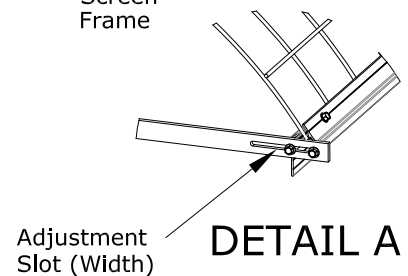

GENERAL NOTES:

1. Screen Material - Galvanized Steel
2. Rise is Std. To Allow Clearance Above a Nominal 25% Dome Rise.
3. Larger Units Will Have a Splice Joining Two Smaller Sections of Screen Material.
4. Screen Width Can Be Adjusted To Accomodate a Unit Variation of Approximately 4" (DETAIL A)
5. Screen Frame and End Bar - Mill Finish Aluminum Only.
6. Assembly Fasteners - Stainless Steel

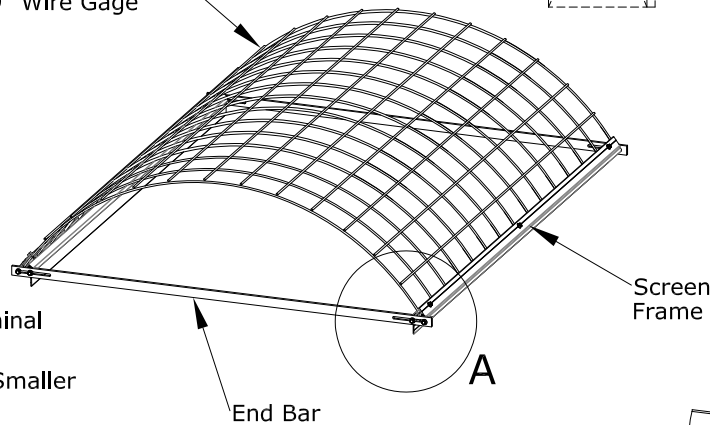

Skylight Details & Measurements

(A) 48 in. x 96 in.

Material # CAES 4896 0004



Please review and then sign and date this page indicating your approval that the details are accurate and you would like to proceed with this order. Once received, the product(s) will be scheduled for production. All orders are non-cancelable, non-refundable and non-returnable.

QTY:

LL#

Project Location:

Approved By: _____

Date: _____