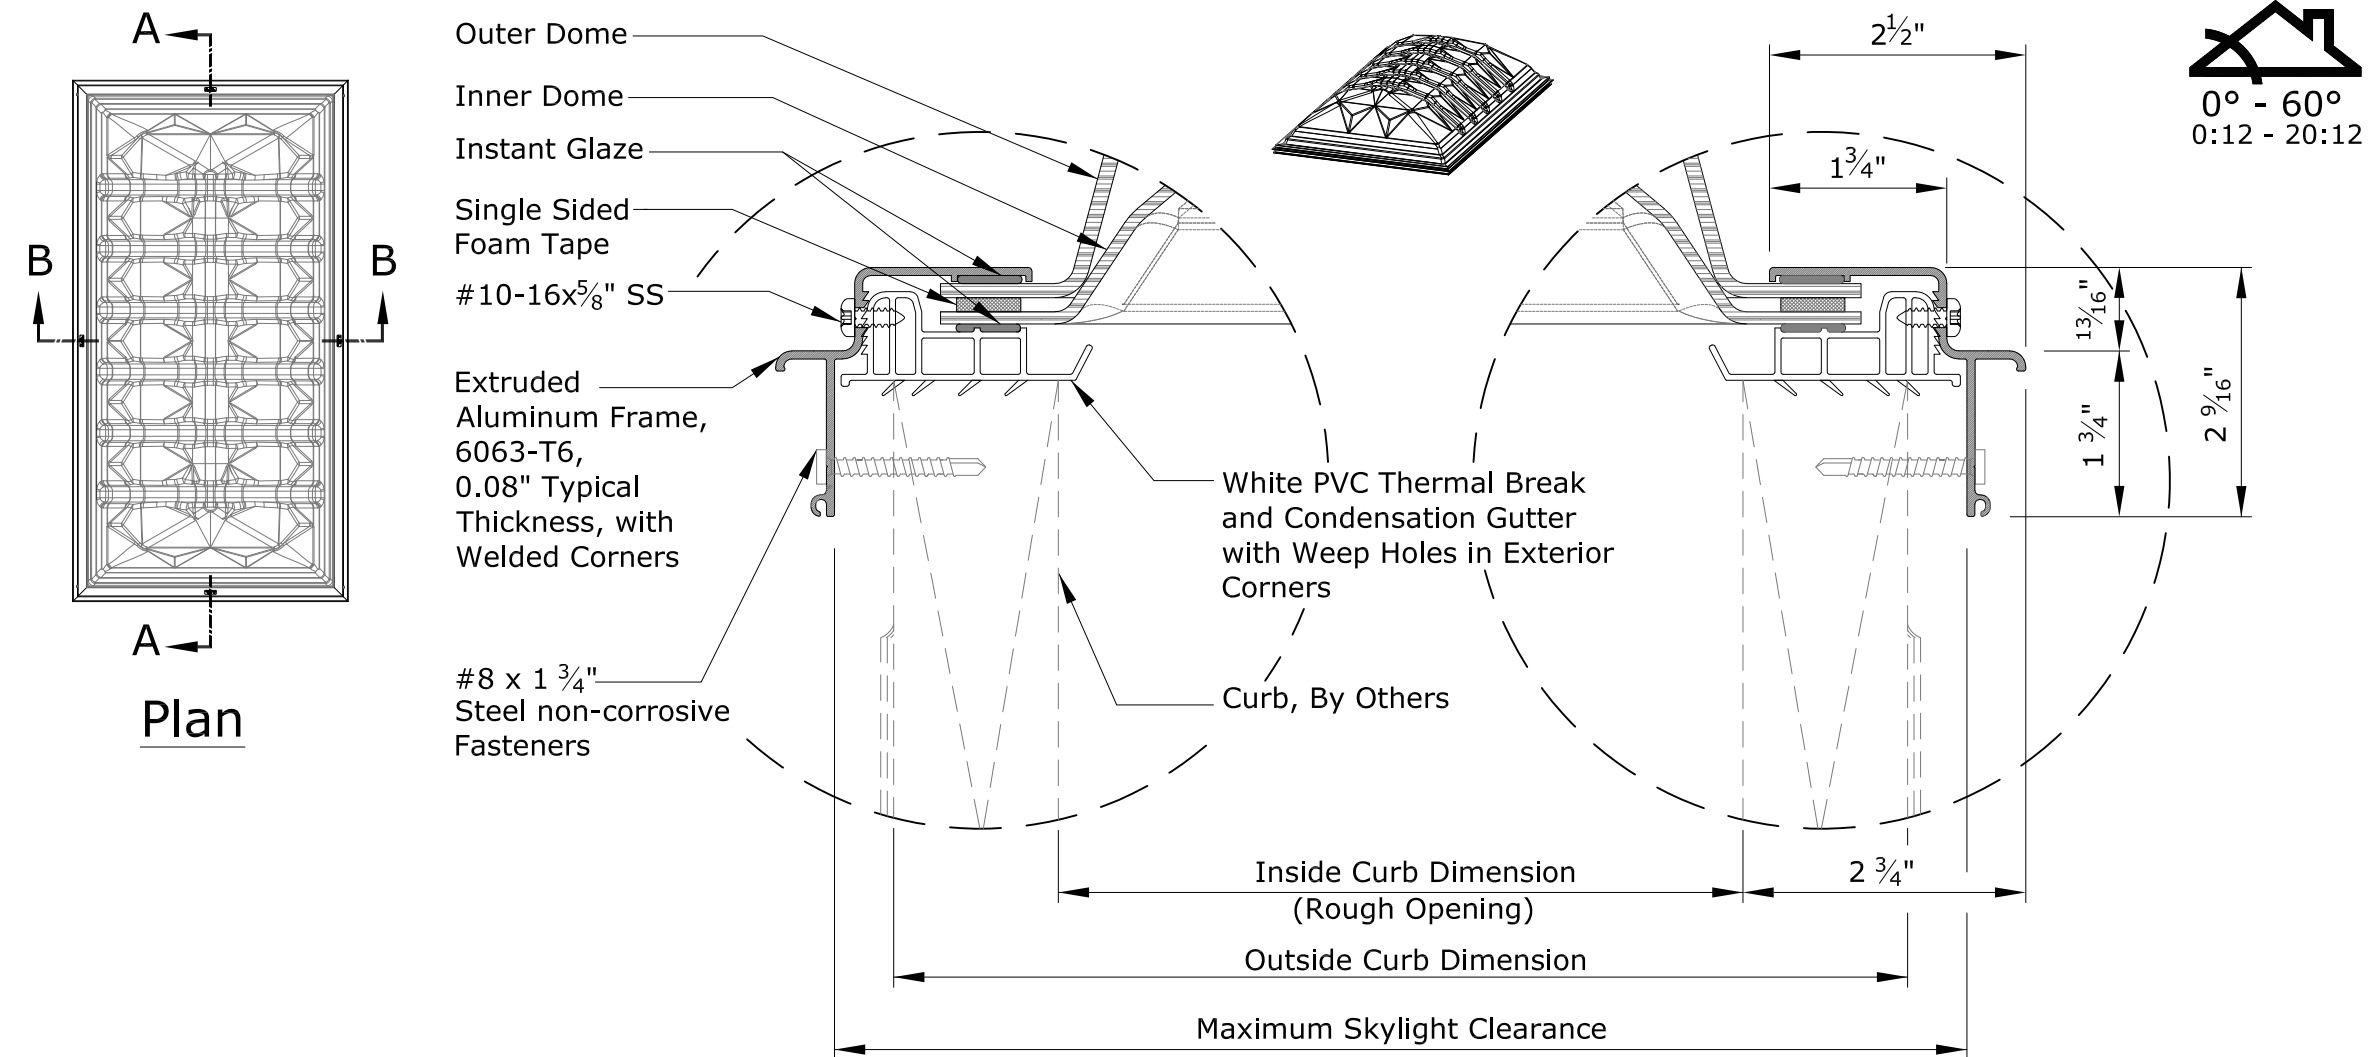



CMD2 Curb Mount Dynamic Double Dome Skylight

Dynamic Double Dome Options				
Size - Width x Length (using Inside Curb Dimensions)	Quantity	Dome Material*	Dome Description and Designation	
		LuxGuard Plus 0.150 PC over 0.118 PC	Clear / White Smooth (X1P2)	Max size 6096
		LuxGuard 0.118 PC over 0.118 PC Or 0.118 Acrylic	Clear PC / White Prismatic PC (P1C2) Clear PC / White Smooth PC (P1P2) Clear PC / Clear Smooth PC (P1P1) Clear PC / Satin Ice Acrylic (P1H1)	Max size 6012 Max size 6096 Max size 7272
		Infrared Blocking Acrylic 0.118 over 0.118 Acrylic	Satin Sky 2 / Clear Smooth (E2A1) Satin Sky 2 / White Smooth (E2A2)	Max size 6012 Max size 7272


*Note: Dome Material thickness is sheet material's thickness prior to the manufacturing process.

Frame Finish Options	
☐ Mill Finish	☐ Neutral Gray Powder Coat

CMD2 Dimensions (inches)				
Size	Inside Curb (Rough Opening)	Outside Curb	Maximum Skylight Clearance Dimension	Product Dimension
2412	24 x 120	27 x 123	28 1/4 x 124 1/4	29 1/2 x 125 1/2
2448	24 x 48	27 x 51	28 1/4 x 52 1/4	29 1/2 x 53 1/2
2496	24 x 96	27 x 99	28 1/4 x 100 1/4	29 1/2 x 101 1/2
3012	30 x 120	33 x 123	34 1/4 x 124 1/4	35 1/2 x 125 1/2
3612	36 x 120	39 x 123	40 1/4 x 124 1/4	41 1/2 x 125 1/2
3636	36 x 36	39 x 39	40 1/4 x 40 1/4	41 1/2 x 41 1/2
3660	36 x 60	39 x 63	40 1/4 x 64 1/4	41 1/2 x 65 1/2
3672	36 x 72	39 x 75	40 1/4 x 76 1/4	41 1/2 x 77 1/2
3696	36 x 96	39 x 99	40 1/4 x 100 1/4	41 1/2 x 101 1/2
4783	47 x 83	50 x 86	51 1/4 x 87 1/4	52 1/2 x 88 1/2
4812	48 x 120	51 x 123	52 1/4 x 124 1/4	53 1/2 x 125 1/2
4848	48 x 48	51 x 51	52 1/4 x 52 1/4	53 1/2 x 53 1/2
4860	48 x 60	51 x 63	52 1/4 x 64 1/4	53 1/2 x 65 1/2
4872	48 x 72	51 x 75	52 1/4 x 76 1/4	53 1/2 x 77 1/2
4896	48 x 96	51 x 99	52 1/4 x 100 1/4	53 1/2 x 101 1/2
5060	59 3/8 x 71 3/8	62 3/8 x 74 3/8	63 3/8 x 75 3/8	65 x 77
6012	60 x 120	63 x 123	64 1/4 x 124 1/4	65 1/2 x 125 1/2
6060	60 x 60	63 x 63	64 1/4 x 64 1/4	65 1/2 x 65 1/2
6072	60 x 72	63 x 75	64 1/4 x 76 1/4	65 1/2 x 77 1/2
6096	60 x 96	63 x 99	64 1/4 x 101 1/4	65 1/2 x 101 1/2
7272	72 x 72	75 x 75	76 1/4 x 76 1/4	77 1/2 x 77 1/2

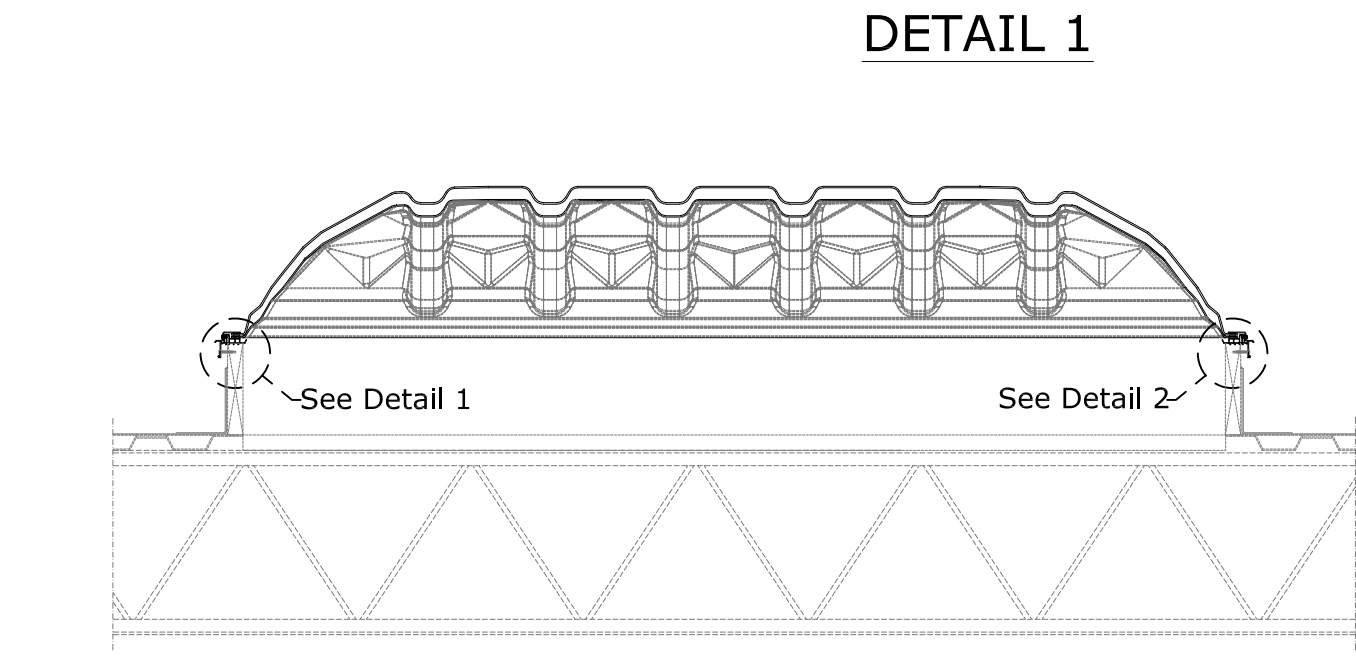

SECTION A-A

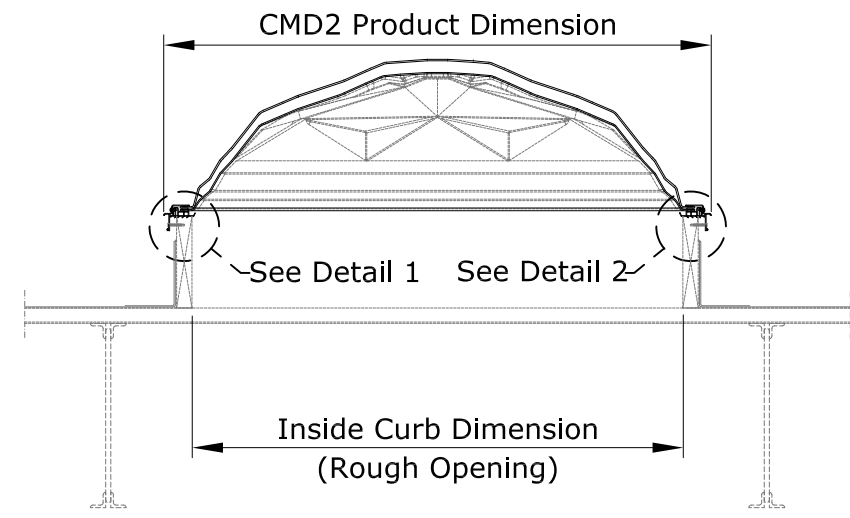

SECTION B-B

GENERAL NOTES

1. This drawing emphasizes the VELUX CMD2 Curb Mount Dynamic Double Dome Skylight. It illustrates a general arrangement layout (plus recommendations) for a VELUX CMD2 installation in a 0-60 degree roof pitch application. VELUX CMD2 skylights are installed on curbs, provided by others.
2. The architectural/structural design and specifications for the inclusion of a commercial skylight, such as the VELUX CMD2 in any roofing/ceiling application is determined and provided by others. The design criteria includes, but is not limited to design loads, structural configurations, structural framing member sizes and material, architectural finishes and integration with the roofing/ceiling systems of the building. VELUX recommends compliance by all designers and installers with all local and industry specific building codes and guidelines. VELUX assumes no responsibility or liability in the design, construction and performance of a building structure by others.

This drawing is an instrument of service and is provided for informational use only.



Please review and then sign and date this page indicating your approval that the details are accurate and you would like to proceed with this order. Once received, the product(s) will be scheduled for production. All orders are non-cancelable, non-refundable and non-returnable.

Approved By: _____ Date: _____



CMD2 Curb Mount Dynamic Double Dome Skylight