


Curb Mount Dynamic Double Dome

CMD2

VELUX®

Commercial

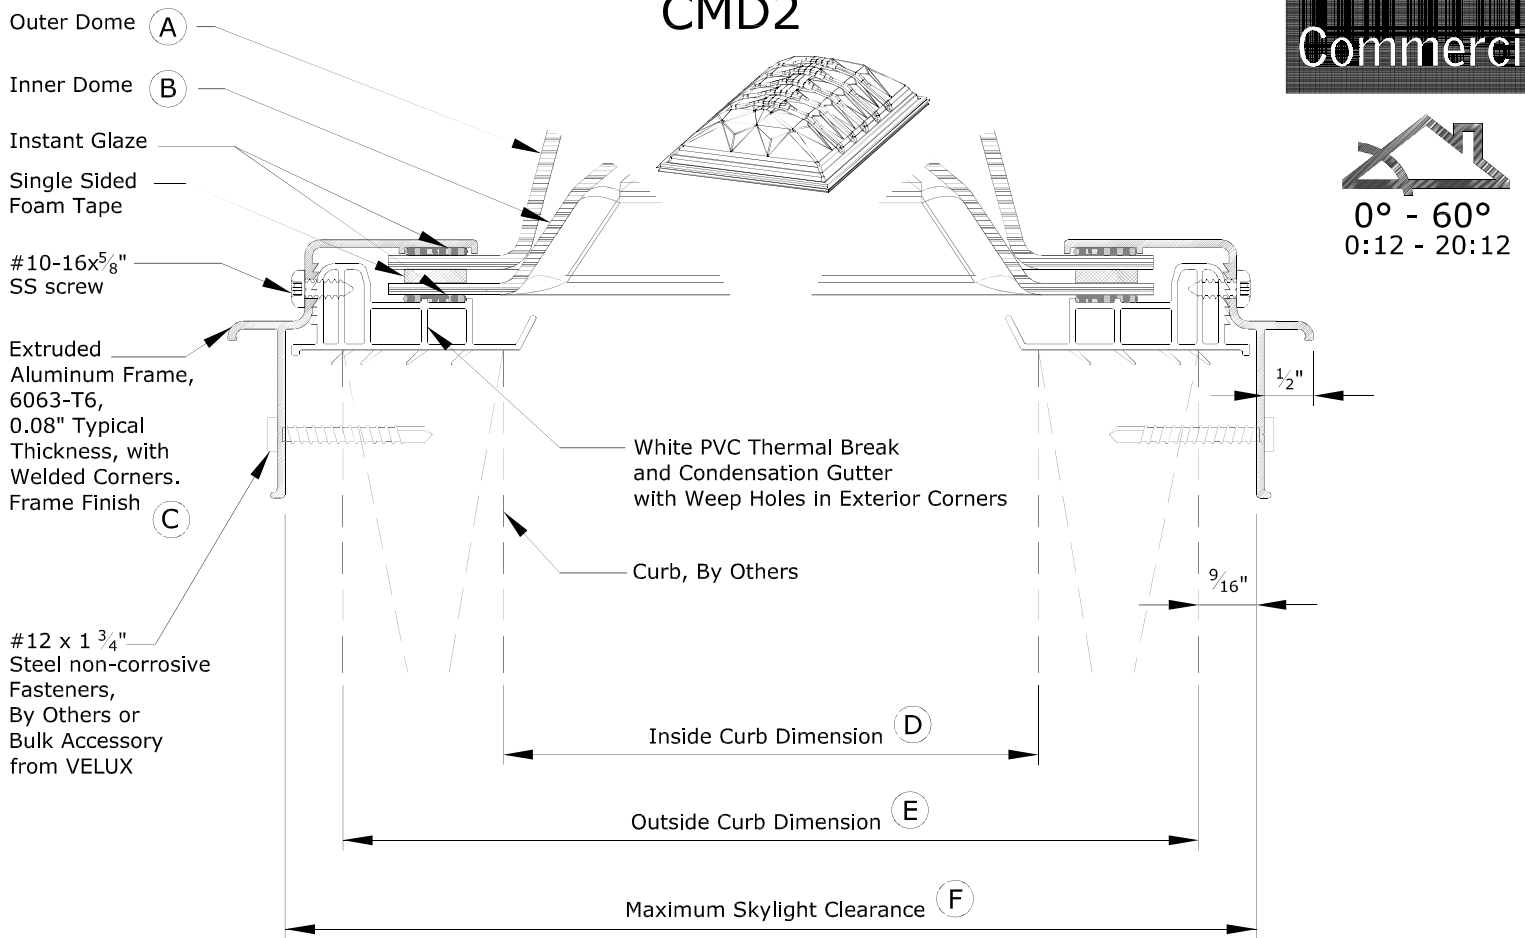

U-Factor: 0.65

SHGC: 0.46

VLT: 65.6%

Skylight Details & Measurements

- (A) LuxGuard Plus 150 clear smooth Polycarbonate
- (B) 118 white smooth Polycarbonate
- (C) Mill Finish
- (D) 48 in. x 48 in.
- (E) 51 in. x 51 in.
- (F) 52.25 in. x 52.25 in.

Material # CMD2 4848 X1P2M

Skylight Testing & Certification

Factory Mutual (FM)

Air/Water/Structural Certification

Miami-Dade NOA 22-0412.02

HVHZ tested at Missile Level D, Cycle Pressure +/- 80 psf, Wind Zone 4

OSHA Static Load Fall Protection: Skylight model tested to support a maximum concentrated load up to 1000 Lbf

OSHA Dynamic Load Fall Protection: Skylight model tested to support a maximum dropped load up to 2000 Lbf-ft

LOGISTICS LIGHTING
WE ARE SKYLIGHT EXPERTS

Please review and then sign and date this page indicating your approval that the details are accurate and you would like to proceed with this order. Once received, the product(s) will be scheduled for production. All orders are non-cancelable, non-refundable and non-returnable.

QTY:

LL#

Project Location:

Approved By: _____ Date: _____